G:\1410\7009-44 Wildcat\Design\CADD\Exhibit\7009-44-Alt WL Route-2.dwg Nov 15, 2018-2:39pm james.mcdermott Layout: Alt WL Route-2

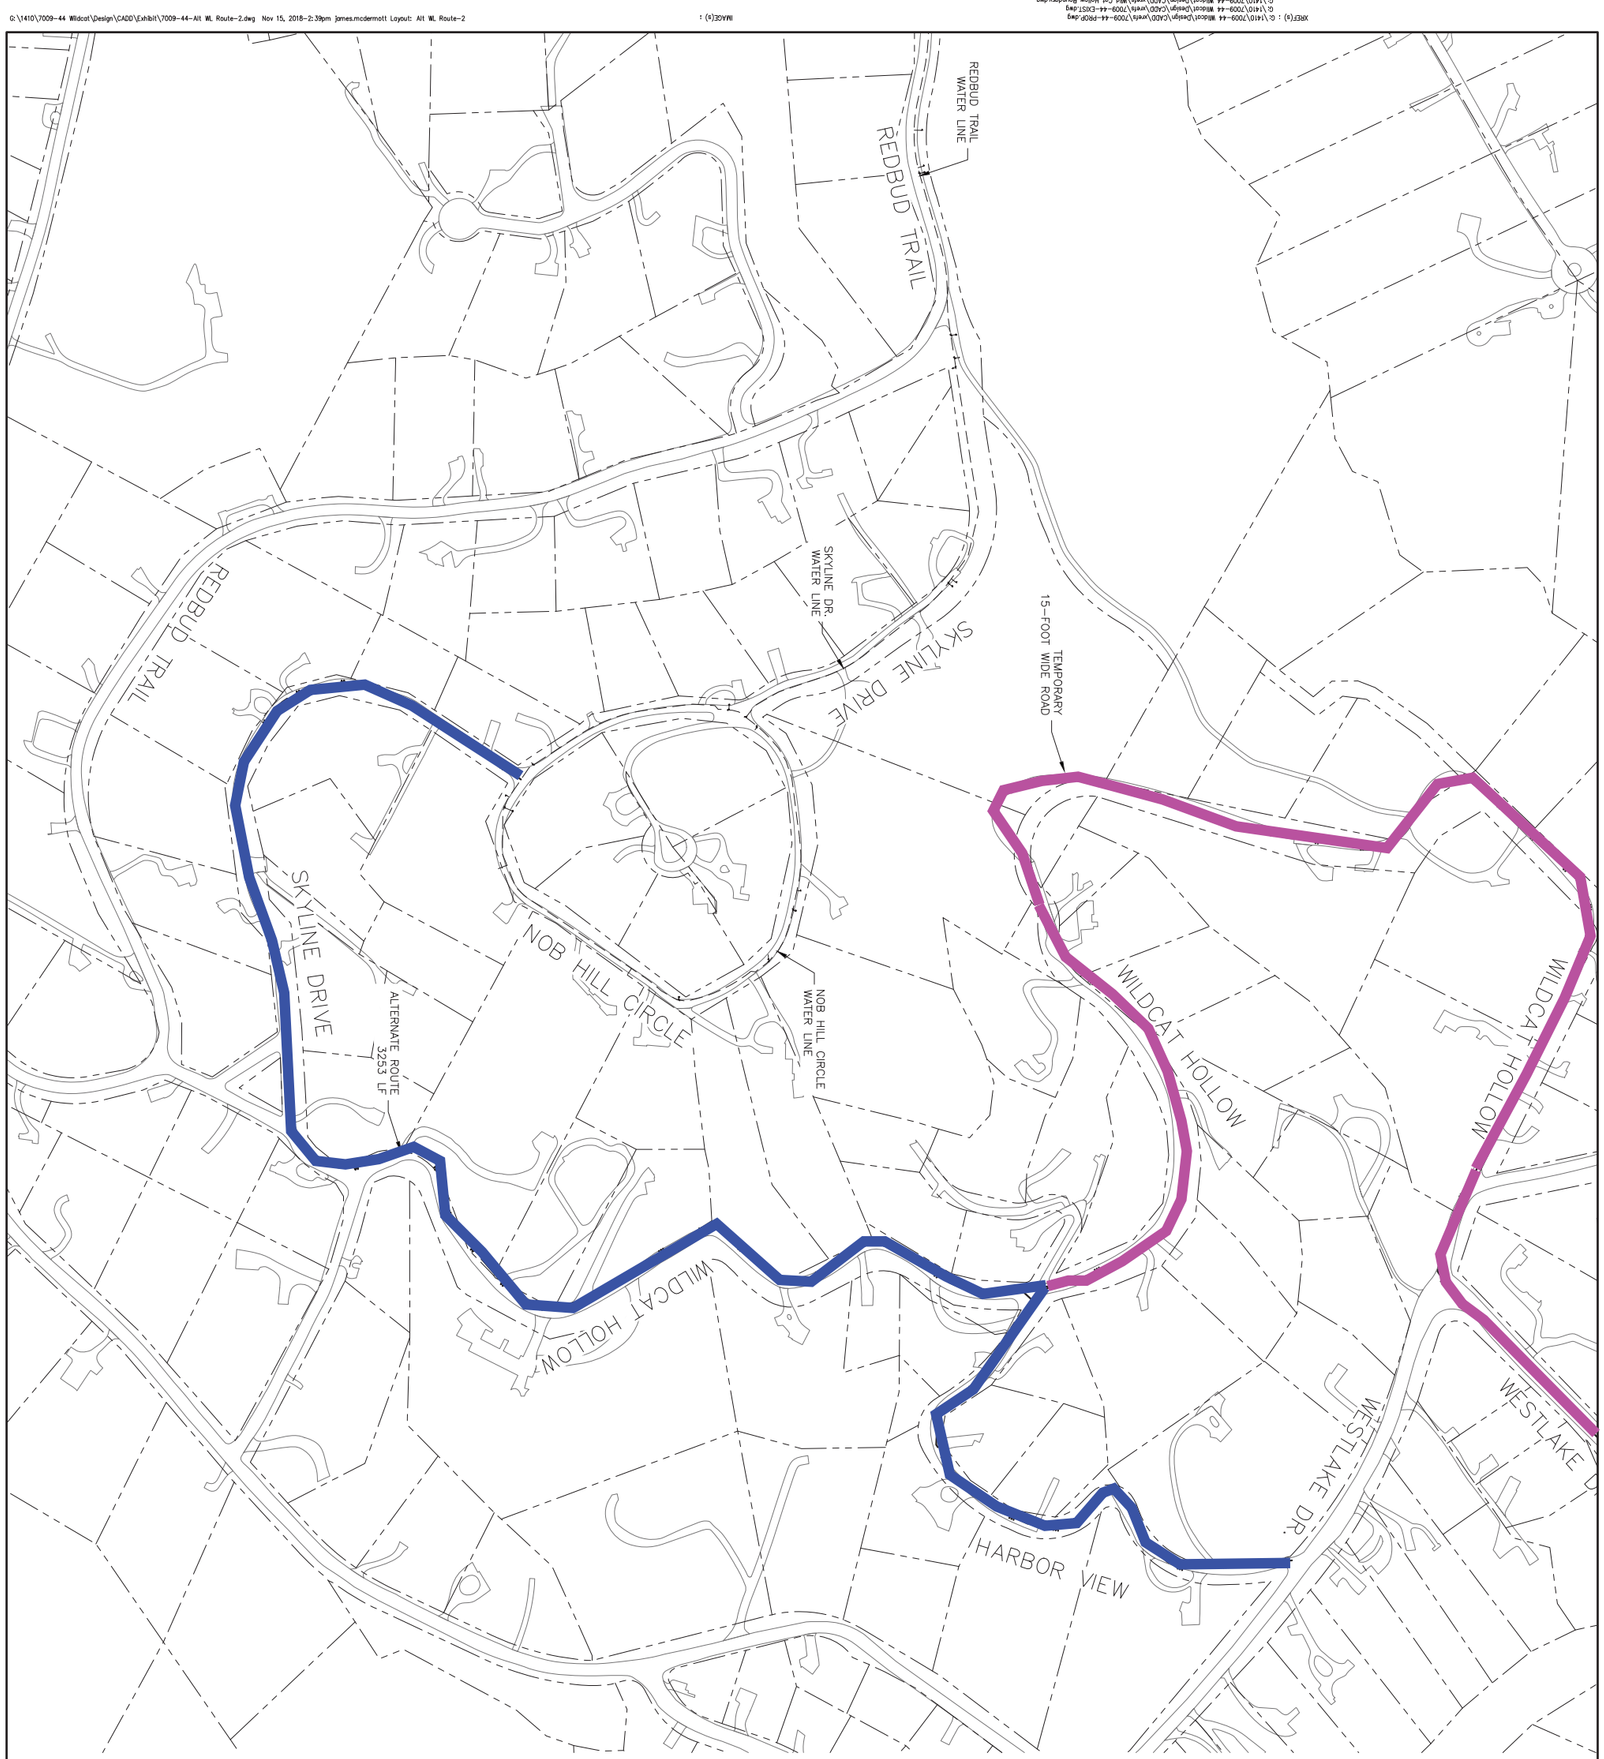

SHEET NO.	DEC JOB NUMBER
1 OF 1	7009-44

REVISIONS

NO.	DATE	APPROVED

This documemt is released for the purpose of interim review under the authority of RAFAEL BECKMANN, P.E. 108488. It is NOT to be used for construction, bidding, or permit purposes. Date: November 2018

WILDCAT HOLLOW & BOCA CHICA

TRAVIS COUNTY W.C.I.D. NO. 10

WATERLINE IMPROVEMENTS

WATER LINE ALTERNATE ROUTE

DANNENBAUM

ENGINEERING COMPANY - AUSTIN, LLC

T.B.P.E. FIRM REGISTRATION # F-8995

3409 EXECUTIVE CENTER DR., STE 129 AUSTIN, TX 78731 (512) 345-8505